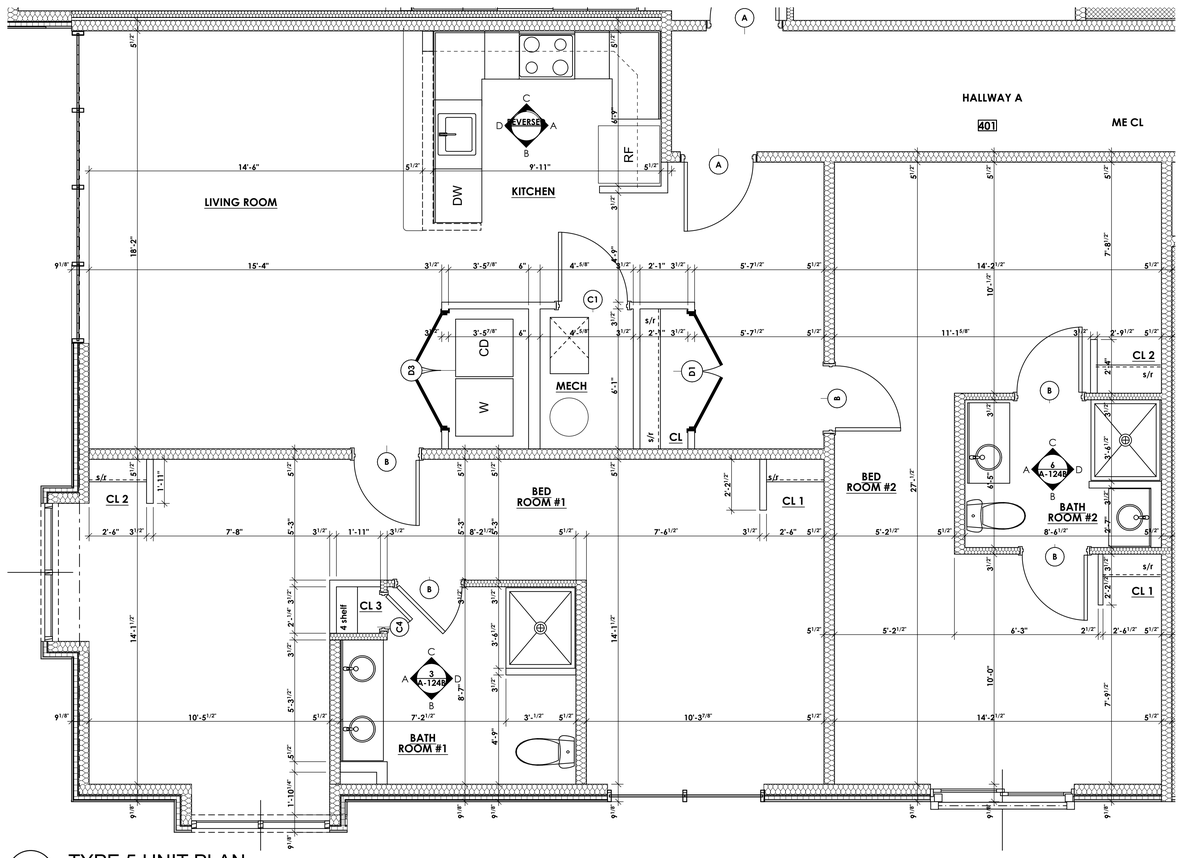

1
A-124B

TYPE 5 UNIT PLAN

SCALE: 3/8" = 1'-0"

SEAL

SEAL DATE-5/9/23
REGISTRATION EXPIRES- 1/31/24

The professional services of the architect are undertaken for and are performed in the interest of Priya Realty Corp. No contractual obligation is assumed by the architect for the benefit of any other person involved in the project.

ARCHITECTURAL ALLIANCE

ARCHITECTURE • PLANNING
INTERIOR DESIGN • GRAPHIC ARTS

1309 VEALE ROAD
SUITE 22
WILMINGTON, DE 19810
302.478.3777

256 EAGLEVIEW BLVD
SUITE 194
EXTON, PA 19341

PROJECT NAME

MIXED USE APARTMENT BUILDING Units: 402, 502

268 E MAIN STREET NEWARK, DE

DRAWING TITLE

TYPE 5 UNIT PLAN AND INTERIOR ELEVATIONS

REVISIONS

MARK	DATE	DESCRIPTION
2	5.9.23	FOR CONSTRUCTION REVISIONS

PROJECT NO: **2021-186**
DRAWN BY: **NLF**
CHK'D BY: **KWW**
DATE: **5.9.22**

© COPYRIGHT 2022

DRAWING NUMBER

2

A-124B