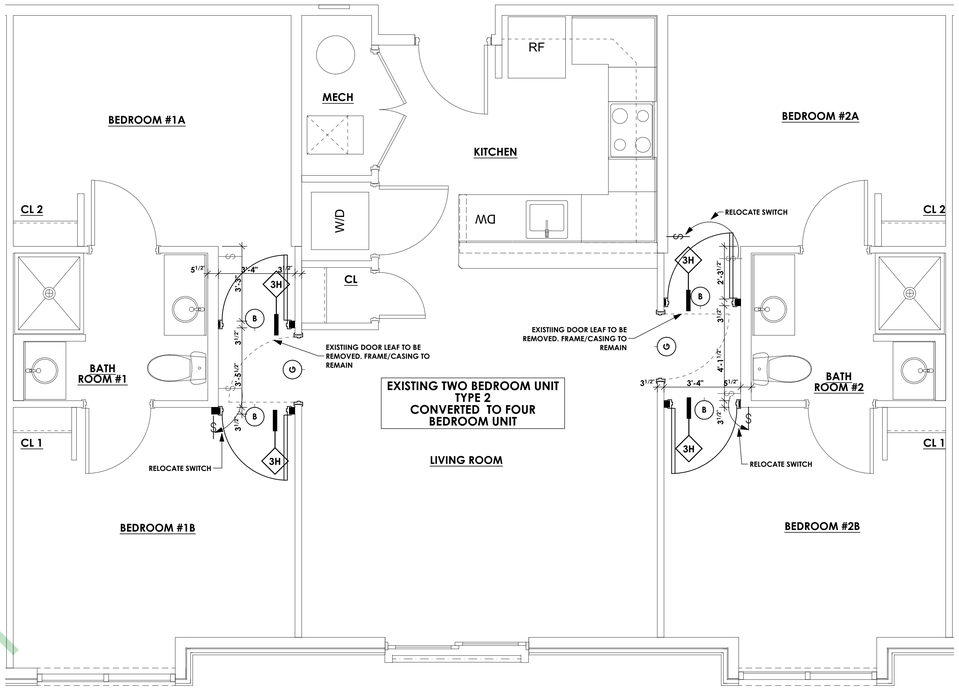

2
A-102

UNIT TYPE 2 FLOOR PLAN

SCALE: 3/8" = 1'-0"

THE NEST 4 BED 2 BATH
THE NEST 4 BED 2 BATH

SEAL

SEAL DATE- 6/23/26
REGISTRATION EXPIRES- 1/31/28

The professional services of the architect are undertaken for and are performed in the interest of Priya Realty Corp. No contractual obligation is assumed by the architect for the benefit of any other person involved in the project.

ARCHITECTURAL ALLIANCE

ARCHITECTURE • PLANNING
INTERIOR DESIGN • GRAPHIC ARTS

1309 VEALE ROAD
SUITE 22
WILMINGTON, DE 19810
302.478.3777

256 EAGLEVIEW BLVD
SUITE 194
EXTON, PA 19341

PROJECT NAME

THE NEST APARTMENTS - CONVERT EXISTING 2 BEDROOM APARTMENTS TO 4 BEDROOM APARTMENTS

**268 E MAIN STREET
NEWARK, DE**

DRAWING TITLE

UNIT PLANS SHEET #1

TYPE 2 UNIT PLAN AND INTERIOR ELEVATIONS
Units:
206, 306, 406, 506

REVISIONS

MARK	DATE	DESCRIPTION
1	6.23.26	ISSUE FOR PERMIT

PROJECT NO:	**2025-090**
DRAWN BY:	**NLF**
CHK'D BY:	**KWW**
DATE:	**6.23.26**

© COPYRIGHT 2026

DRAWING NUMBER

A-102